3

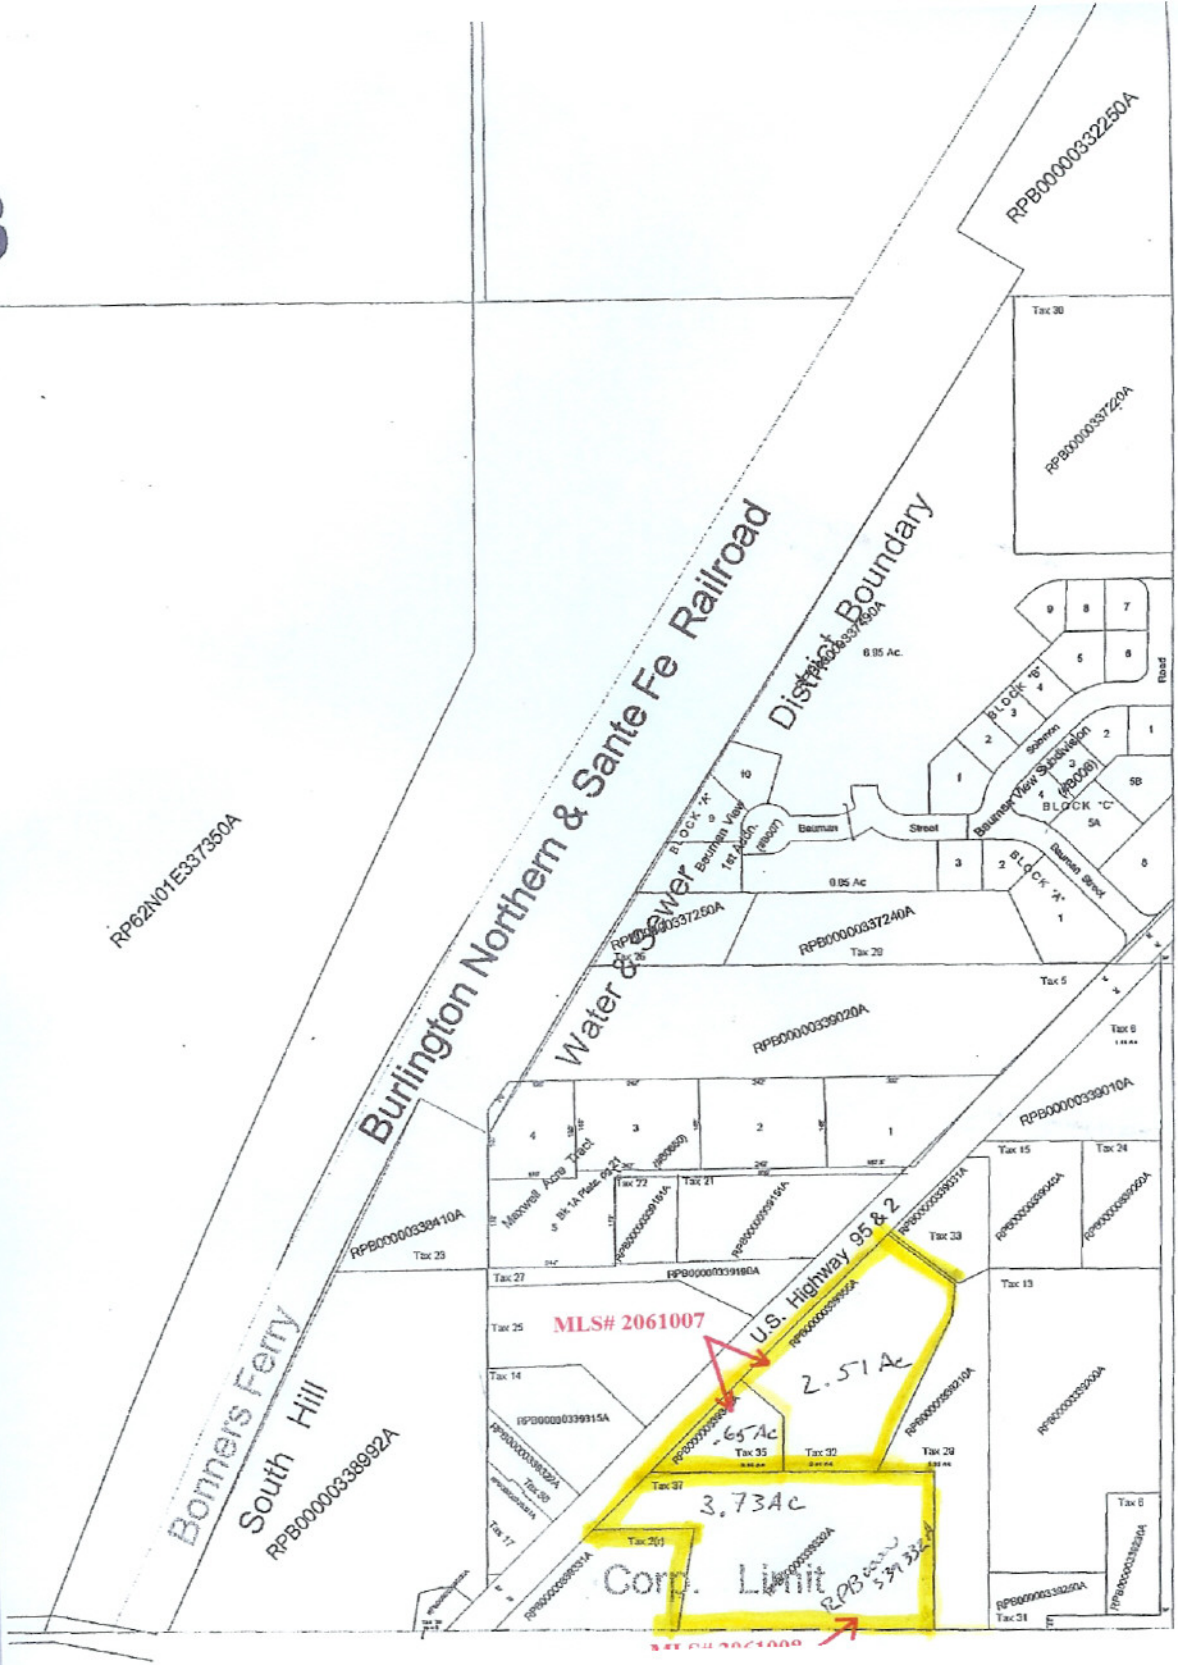
RPB0000032250A
Tax 30
RPB0000037220A
Burlington Northern & Sante Fe Railroad
District Boundary
Water & Sewer
6.85 Ac.
BLOCK "K"
Beuman View 1st Addn.
Beuman
Street
Beuman View Subdivision
BLOCK "C"
Beuman Street
Road
0.95 Ac
RPB0000037240A
Tax 29
Tax 5
RPB0000039020A
RPB0000039010A
RP62N01E337350A
Maxwell Acre Tract
Tax 22
Tax 21
RPB0000038410A
Tax 23
Tax 27
RPB0000039180A
Tax 25
MLS# 2061007
U.S. Highway 95 & 2
Tax 33
Tax 15
Tax 24
Tax 13
2.51 Ac
.65 Ac
Tax 14
RPB0000039015A
Tax 35
Tax 32
Tax 28
Tax 37
3.73Ac
Tax 26
Corp. Limit
Bonners Ferry
South Hill
RPB0000038992A
Tax 31
Tax 8